EXAMPLE

- **Building Section View**
  A building section view is a cut-away view of the entire building.

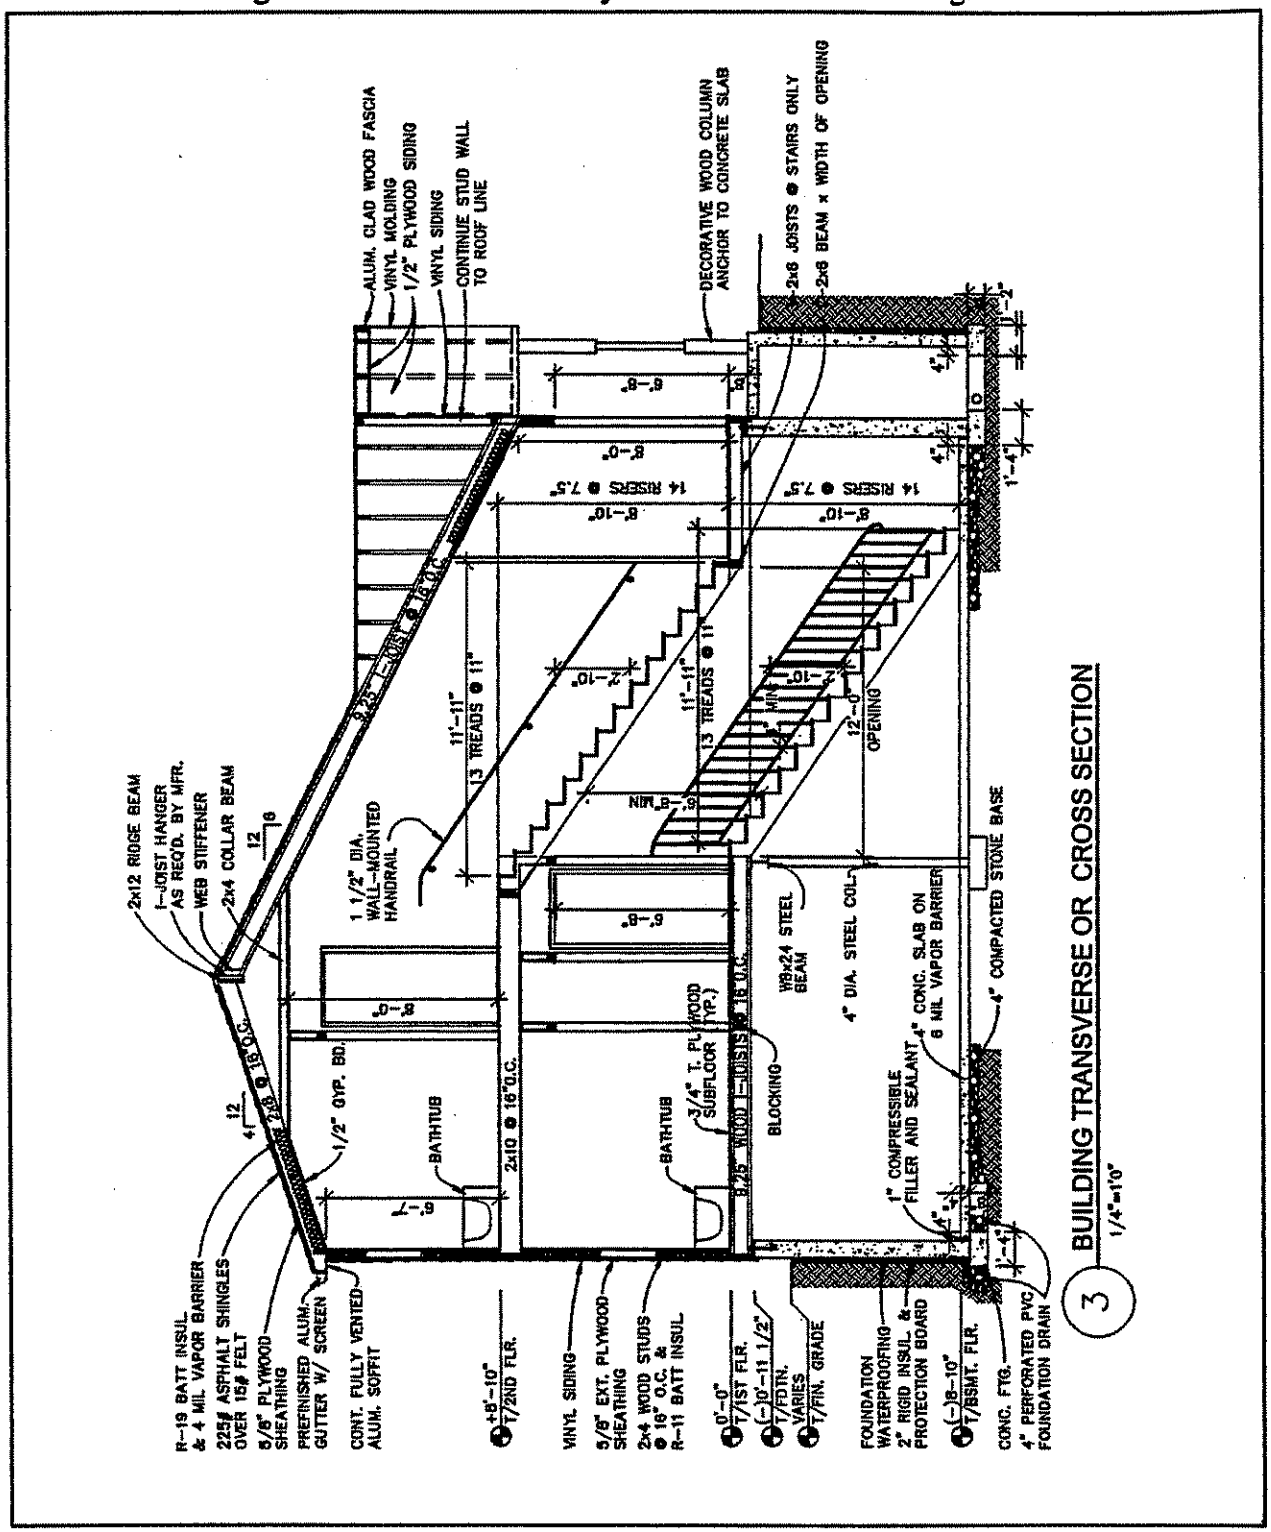

Building Section View
Figure 2-11